


Section 04 T09N-R01W Bloomington	Section 03 T09N-R01W Bloomington
Section 09 T09N-R01W Bloomington	Section 10 T09N-R01W Bloomington

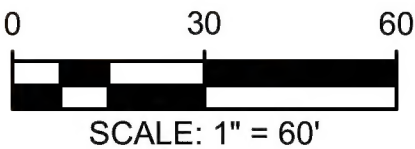


WITNESS MONUMENT TIES			
ID	BEARING	DISTANCE	DESCRIPTION
Witness A	N 6d W	84.0'	Southwest corner of 5.2' wide concrete drive apron on the south side of the garage at 1775 E Mel Currie Road
Witness B	S 43d E	58.4'	Mag nail and washer set 0.5' above grade on the east side of a 6"x6" wooden gate post
Witness C	S 13d W	16.1'	Mag nail found 1.5' above grade on the north side of a 10" utility pole. A pk nail was also found 1.0' above grade on the east side of the same pole, but it was not measured. A Monroe County "PROTECT NEARBY SURVEY MARKER" sign was set 4.3' above grade on the north side of the pole.

- NOTES:**
- Field work was performed on 12/18/2018.
 - Monroe County Surveyor's Field Book 52, page 73.
 - Project Name: 2018-003_VRS-Network, Field work by: RSO & CAR, Drawn by: RSO, Reviewed by: RSO, TER & SRB.
 - The basis of bearings is Grid North NAD83(2011), Indiana West Zone, Epoch 2010.0000, Geoid Model G2012BU7, Datum NAD83_NO_TRANS, US Survey Feet, derived from GPS observations utilizing the Indiana Real-Time Network (INCORS). Distances obtained with GPS have not been adjusted to ground. Coordinate data was collected with a Javad Triumph LS Network Rover .
 - Distances were measured with a Leica Disto laser distance meter. Bearings to witness ties were collected with the internal magnetic compass of the Javad Triumph LS and were automatically adjusted to grid north.
 - Vicinity sketch was compiled per 2014 aerial orthophotography.
 - This monument was witnessed by Ben Bledsoe for the Monroe County Surveyor, Vic Farkas, on December 27, 2004. We collected coordinates on the known monument in preparation for an upcoming construction project in the area. Historic research has not yet been performed to prove the validity of this monument.
 - This monument was set by Monroe County Surveyor, Edmund Farkas on April 12, 1983 in the centerline of Mel Currie Road and in line with a fence line running north.

▲ **Monument Description:** ½" x 12" smooth iron pin with attached 1-1/2" brass cap found 0.05' below grade in 4" x 4" brass plate 1.0' north of the apparent centerline of Mel Currie Road.
State Plane Grid Coordinates: Point No.:10559 Northing: 1453319.2', Easting: 3112410.3'

SHEET 1 OF 2	MONUMENT RECORD CORNER ID: Blm_M05	Section Corner Section 03, 04, 09 & 10- T09N-R01W Bloomington Township Monroe County, Indiana	 OFFICE OF THE MONROE COUNTY SURVEYOR Trohn Enright-Randolph <i>Monroe County Surveyor</i> Rachel Savich Oser <i>Professional Surveyor</i> 119 West 7th Street, Bloomington, IN 47404 (812) 349-2570
-----------------------	--	---	---

Photos were taken on 12/18/2018 with an iPhone 6s

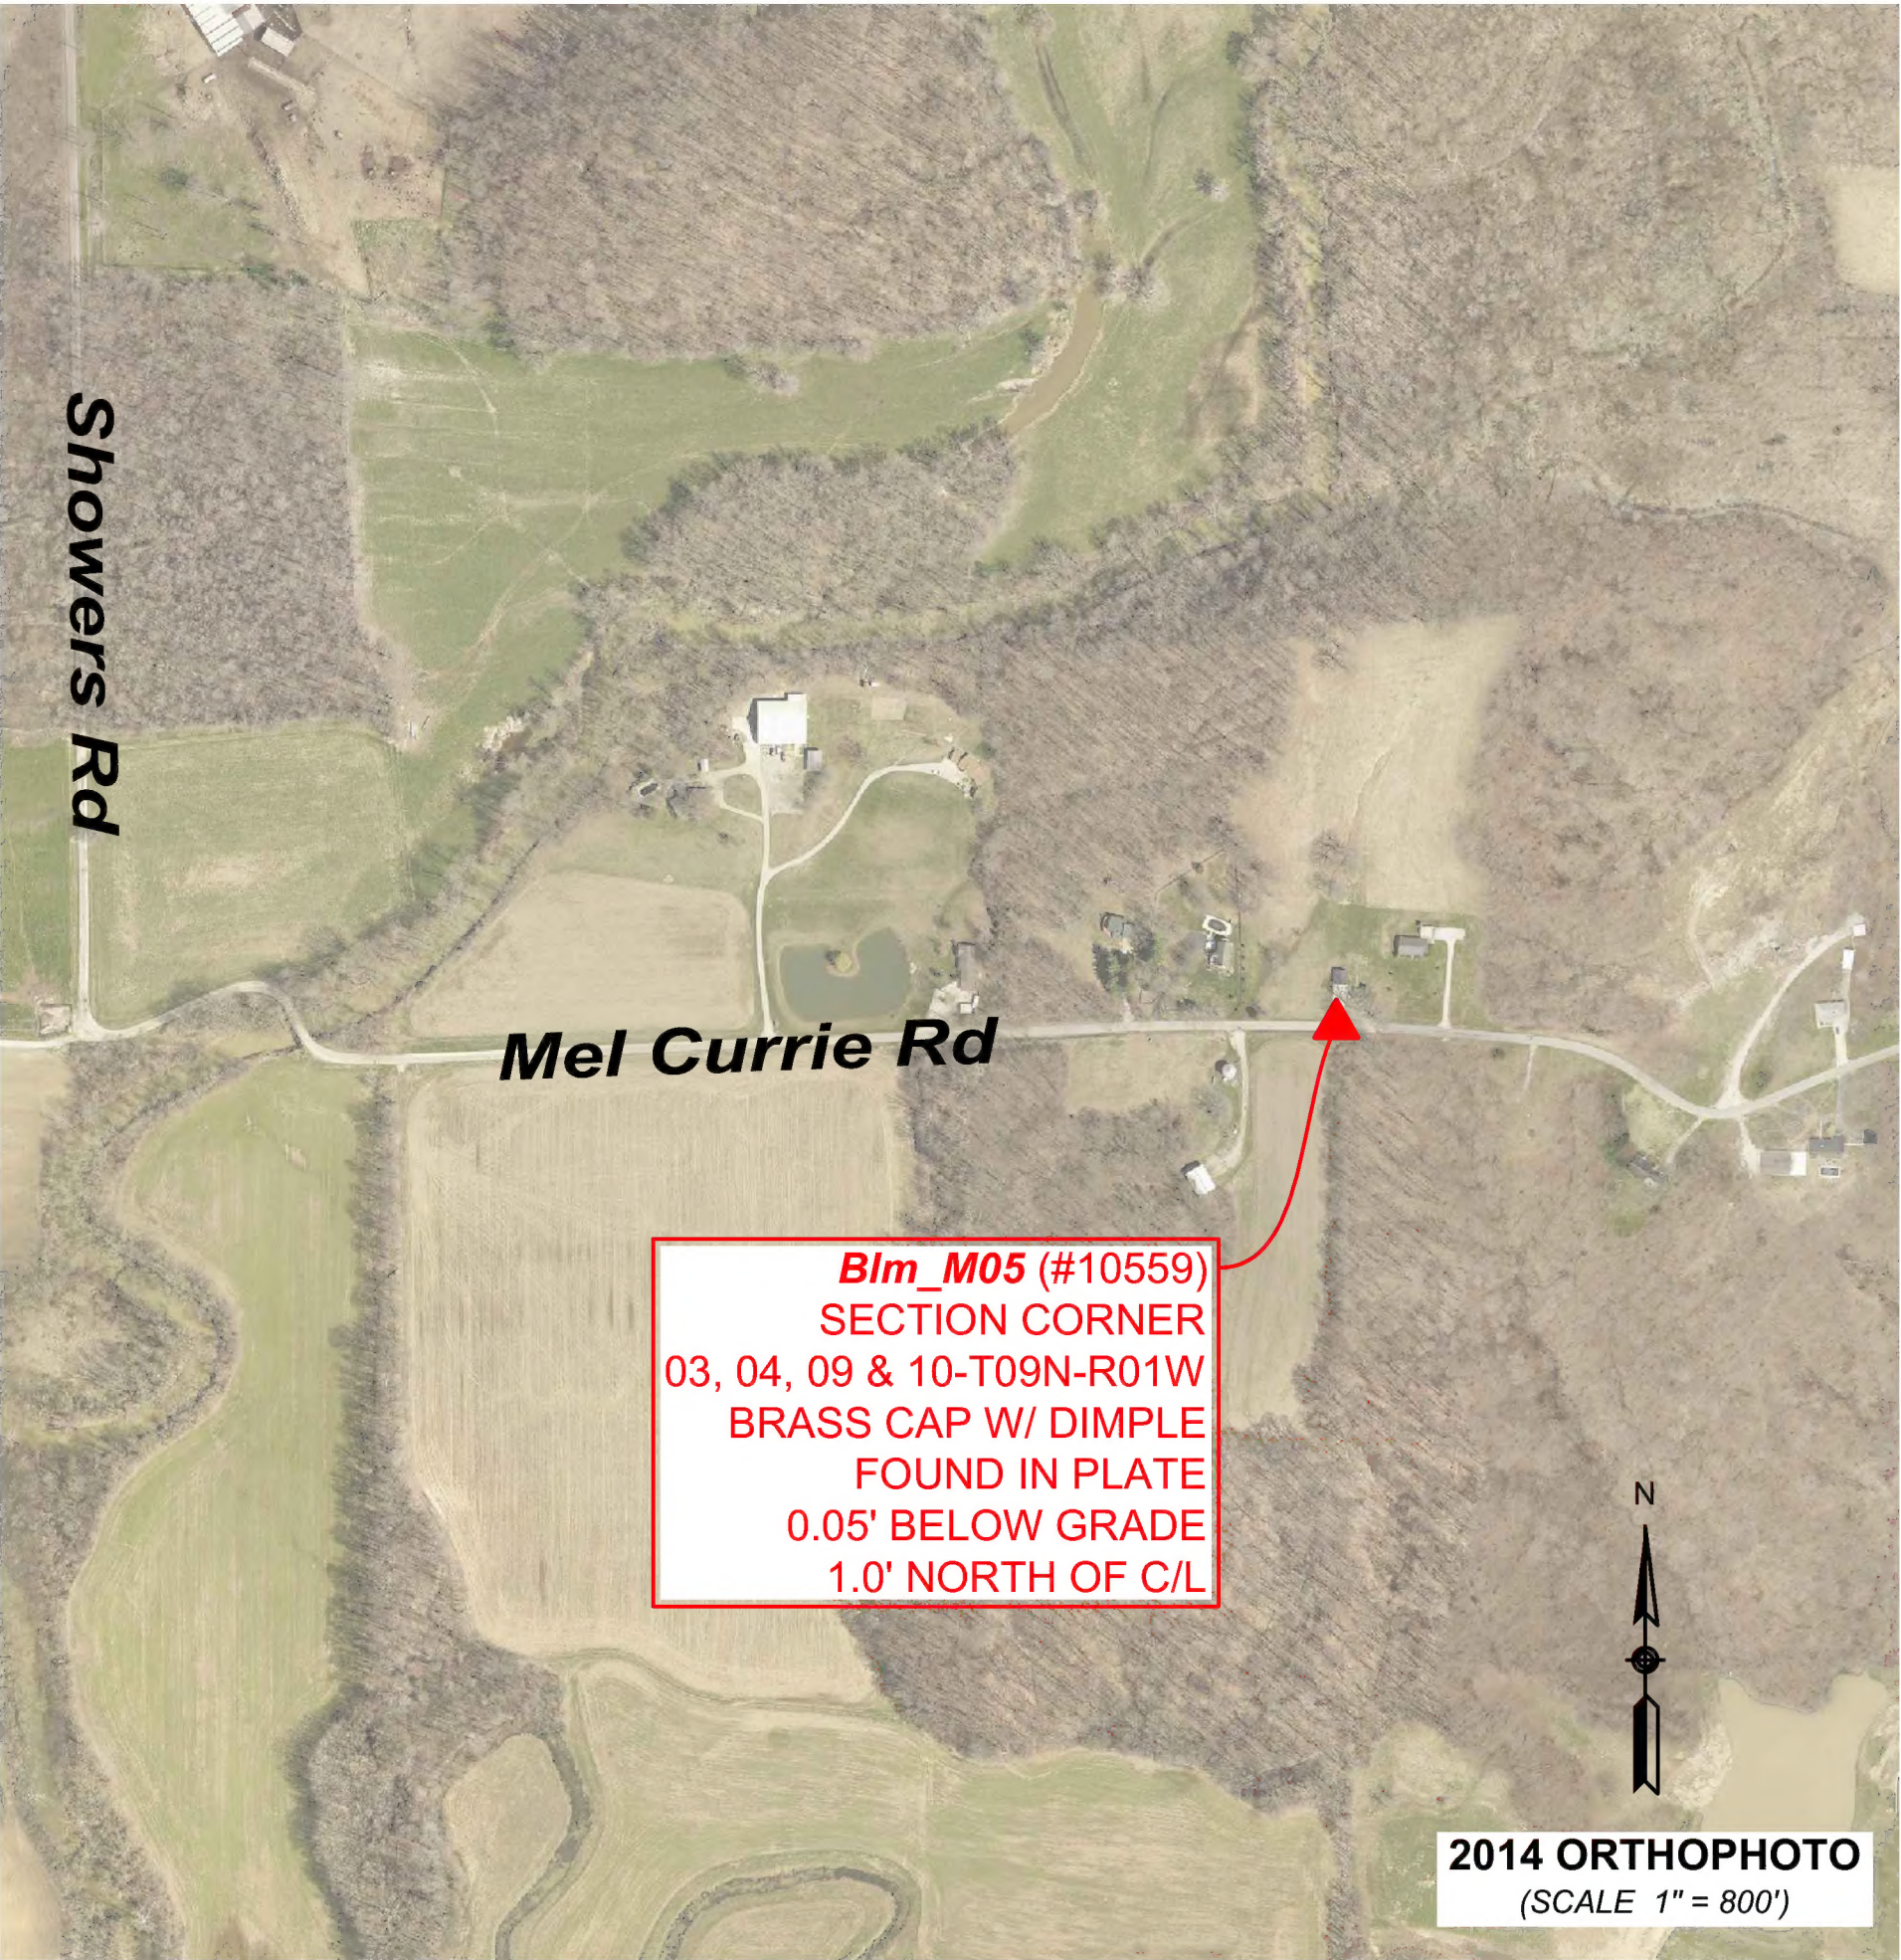

Trohn Enright-Randolph
Monroe County Surveyor



Accepted by the Monroe
County Surveyor Review Board
on 09/10/2019



Rachel Oser
Rachel Savich Oser, State of Indiana
Professional Surveyor No. 21100022

SHEET
2
OF
2

MONUMENT RECORD
CORNER ID:
Blm_M05

Section Corner
Section 03, 04, 09 & 10- T09N-R01W
Bloomington Township
Monroe County, Indiana




OFFICE OF THE MONROE COUNTY SURVEYOR
Trohn Enright-Randolph Monroe County Surveyor
Rachel Savich Oser Professional Surveyor
119 West 7th Street, Bloomington, IN 47404 (812) 349-2570

MONUMENT RECORD

STATE OF INDIANA ~ COUNTY OF MONROE

Section 10, Township 9 North, Range 1 West,


Monument Description & Remarks: Brass Monument in \angle Mel Curry Road

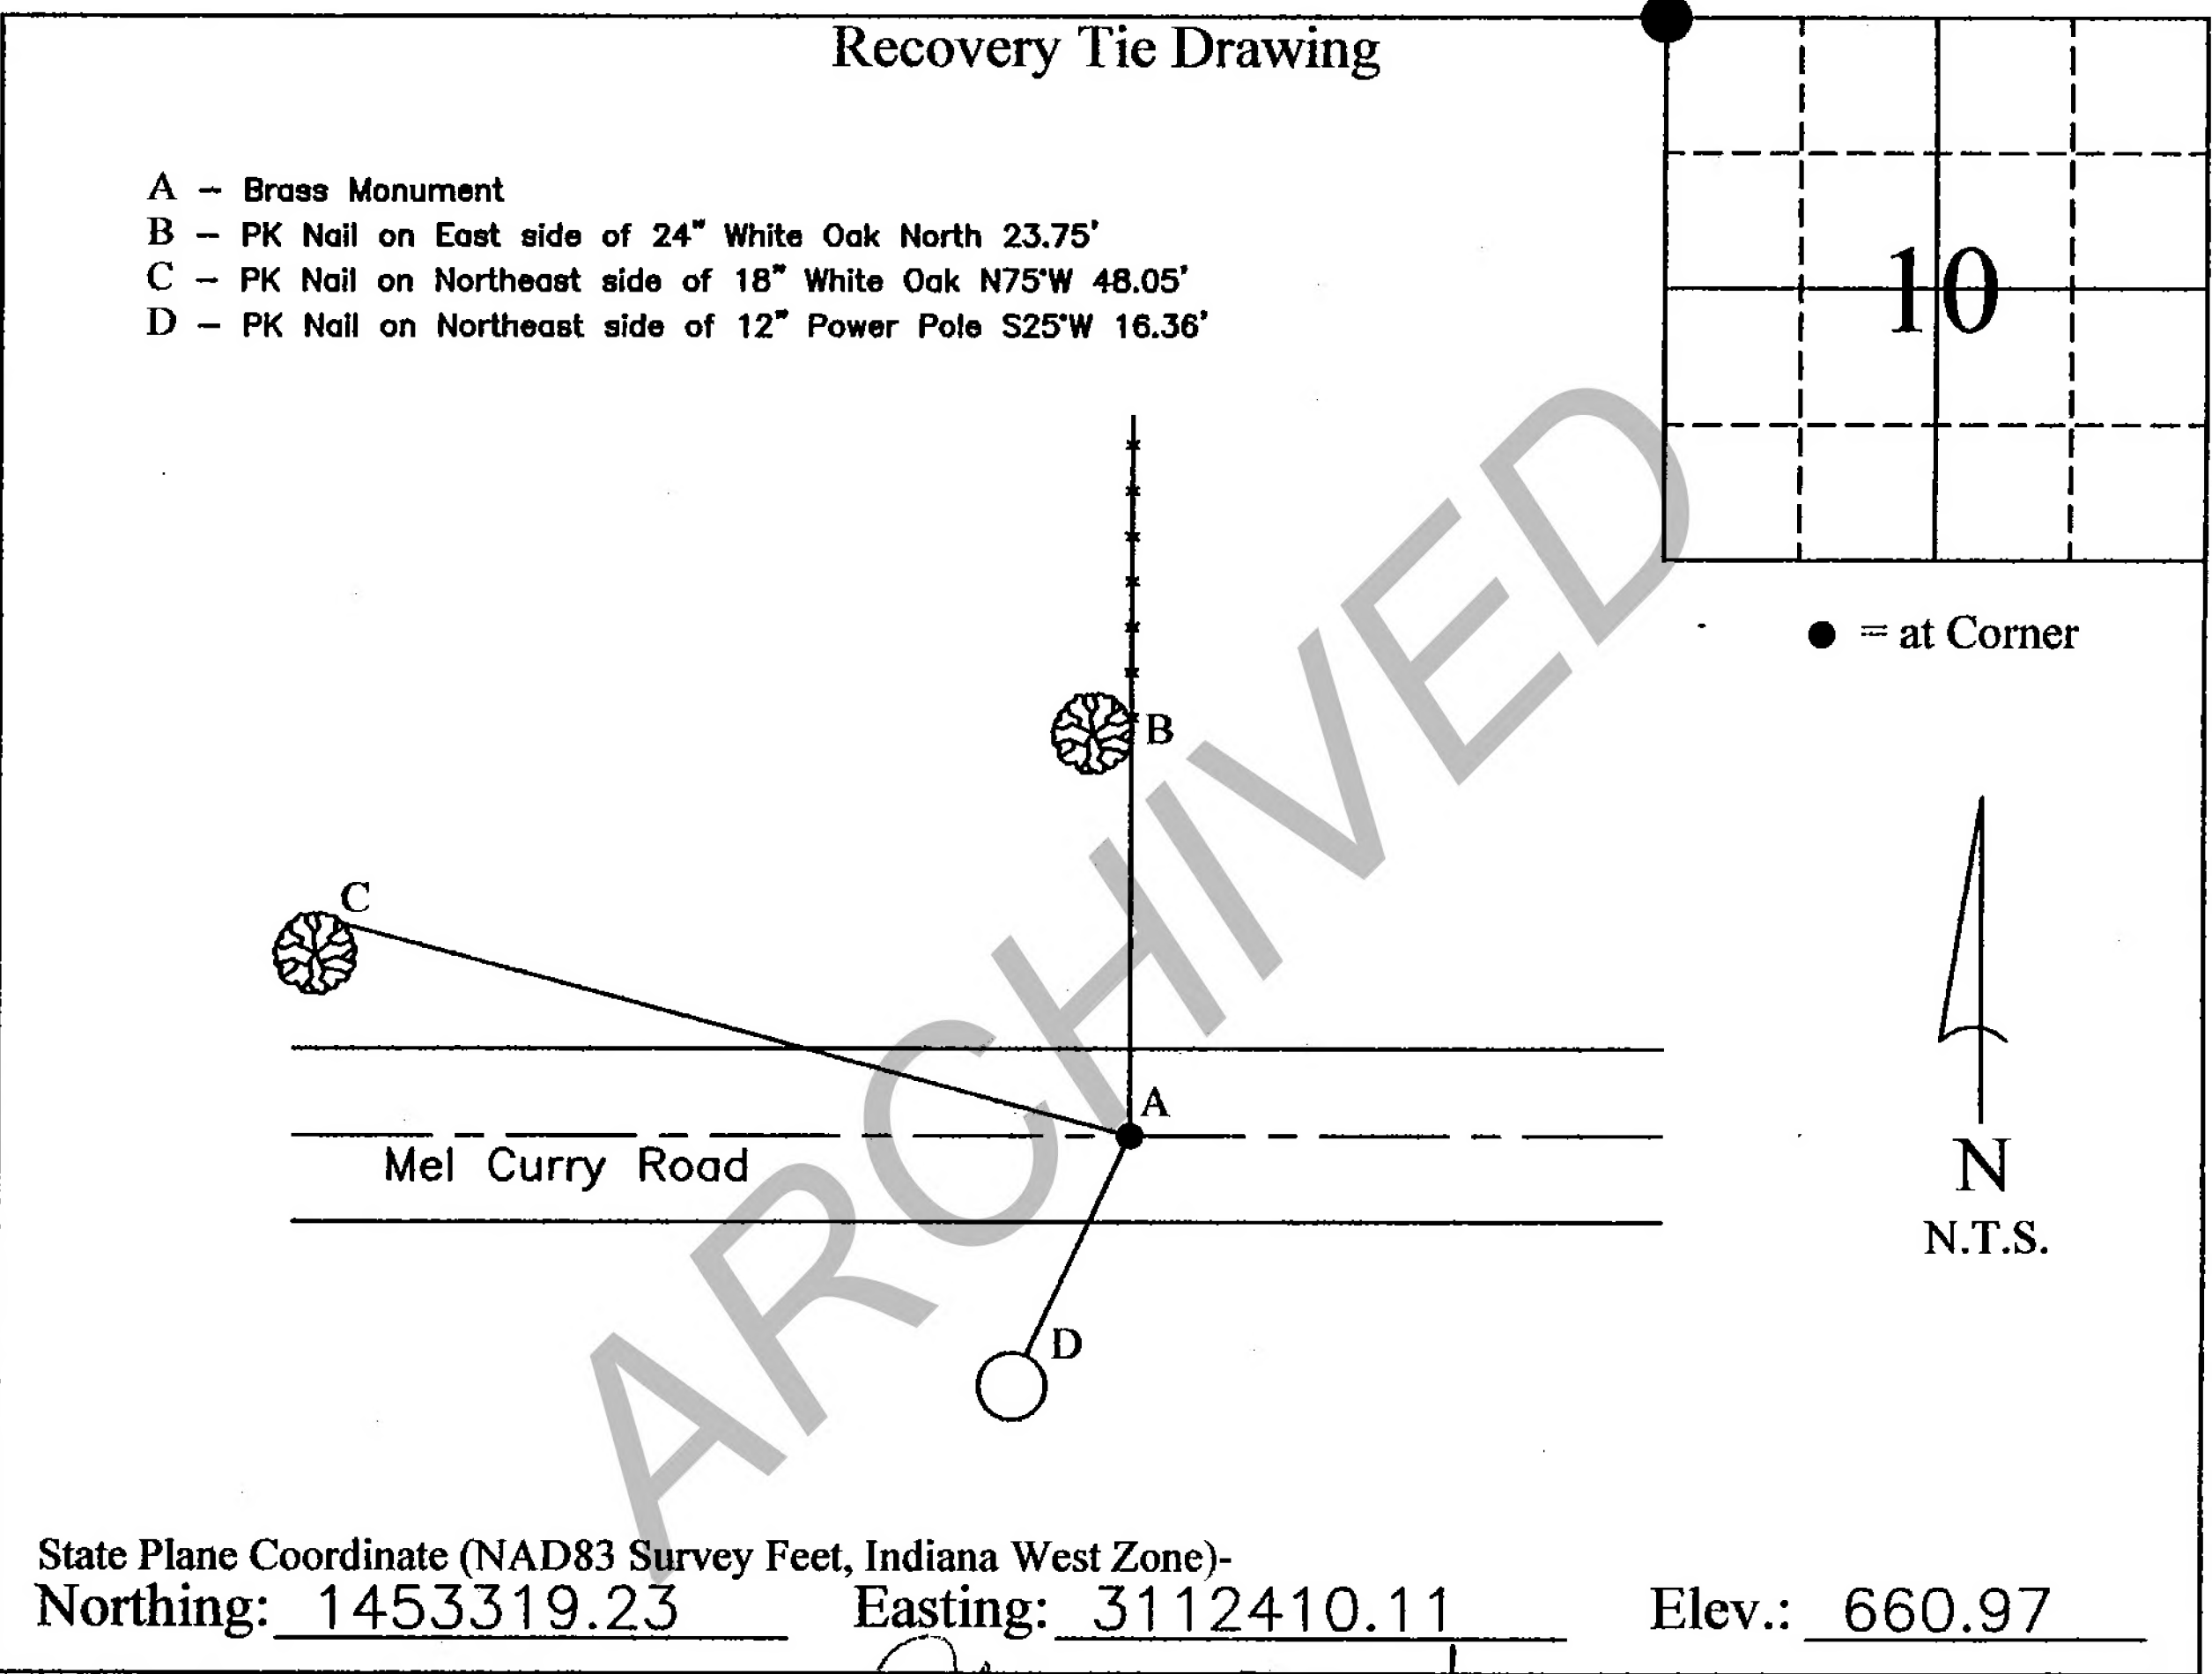

COMPLETED By Ben E. Bledsoe

I, Ben E. Bledsoe, Registered Land Surveyor, here by certify that this document was prepared under my direction in accordance with the provisions of Section 17-3-64-4 through 17-3-64-8 of the Indiana Code, being Acts of 1965, Chapter 319; this 27th day of December, 2004 A.D.

Ben E. Bledsoe
Indiana Registered Land Surveyor No. S0559

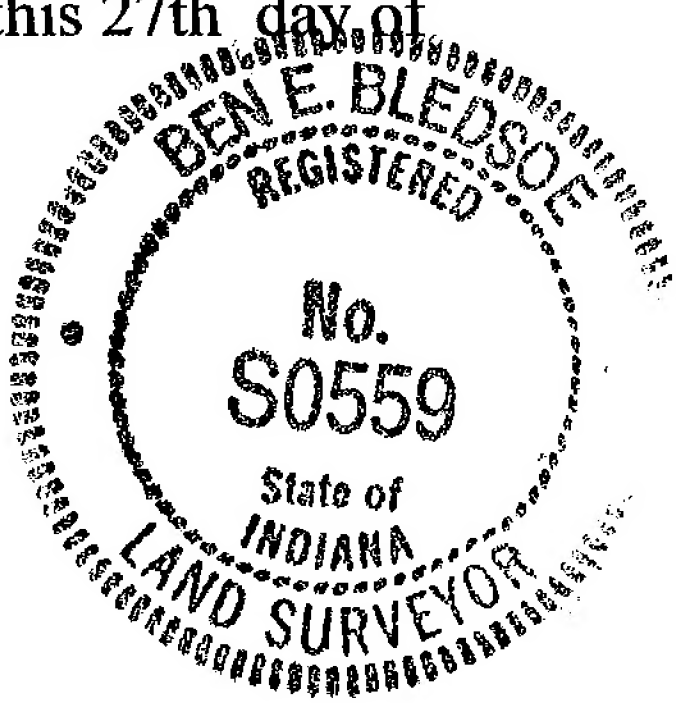

MONUMENT RECORD


STATE OF INDIANA - COUNTY OF MONROE

SECTION 10, TOWNSHIP 9 NORTH, RANGE 1 WEST

MONUMENT DESCRIPTION & REMARKS

SET 12" STEEL ROD WITH BRASS CAP IN CENTERLINE OF MEL CURRY
ROAD , CORNER IS IN LINE WITH FENCE LINE RUNNING NORTH

RECOVERY TIE DRAWING

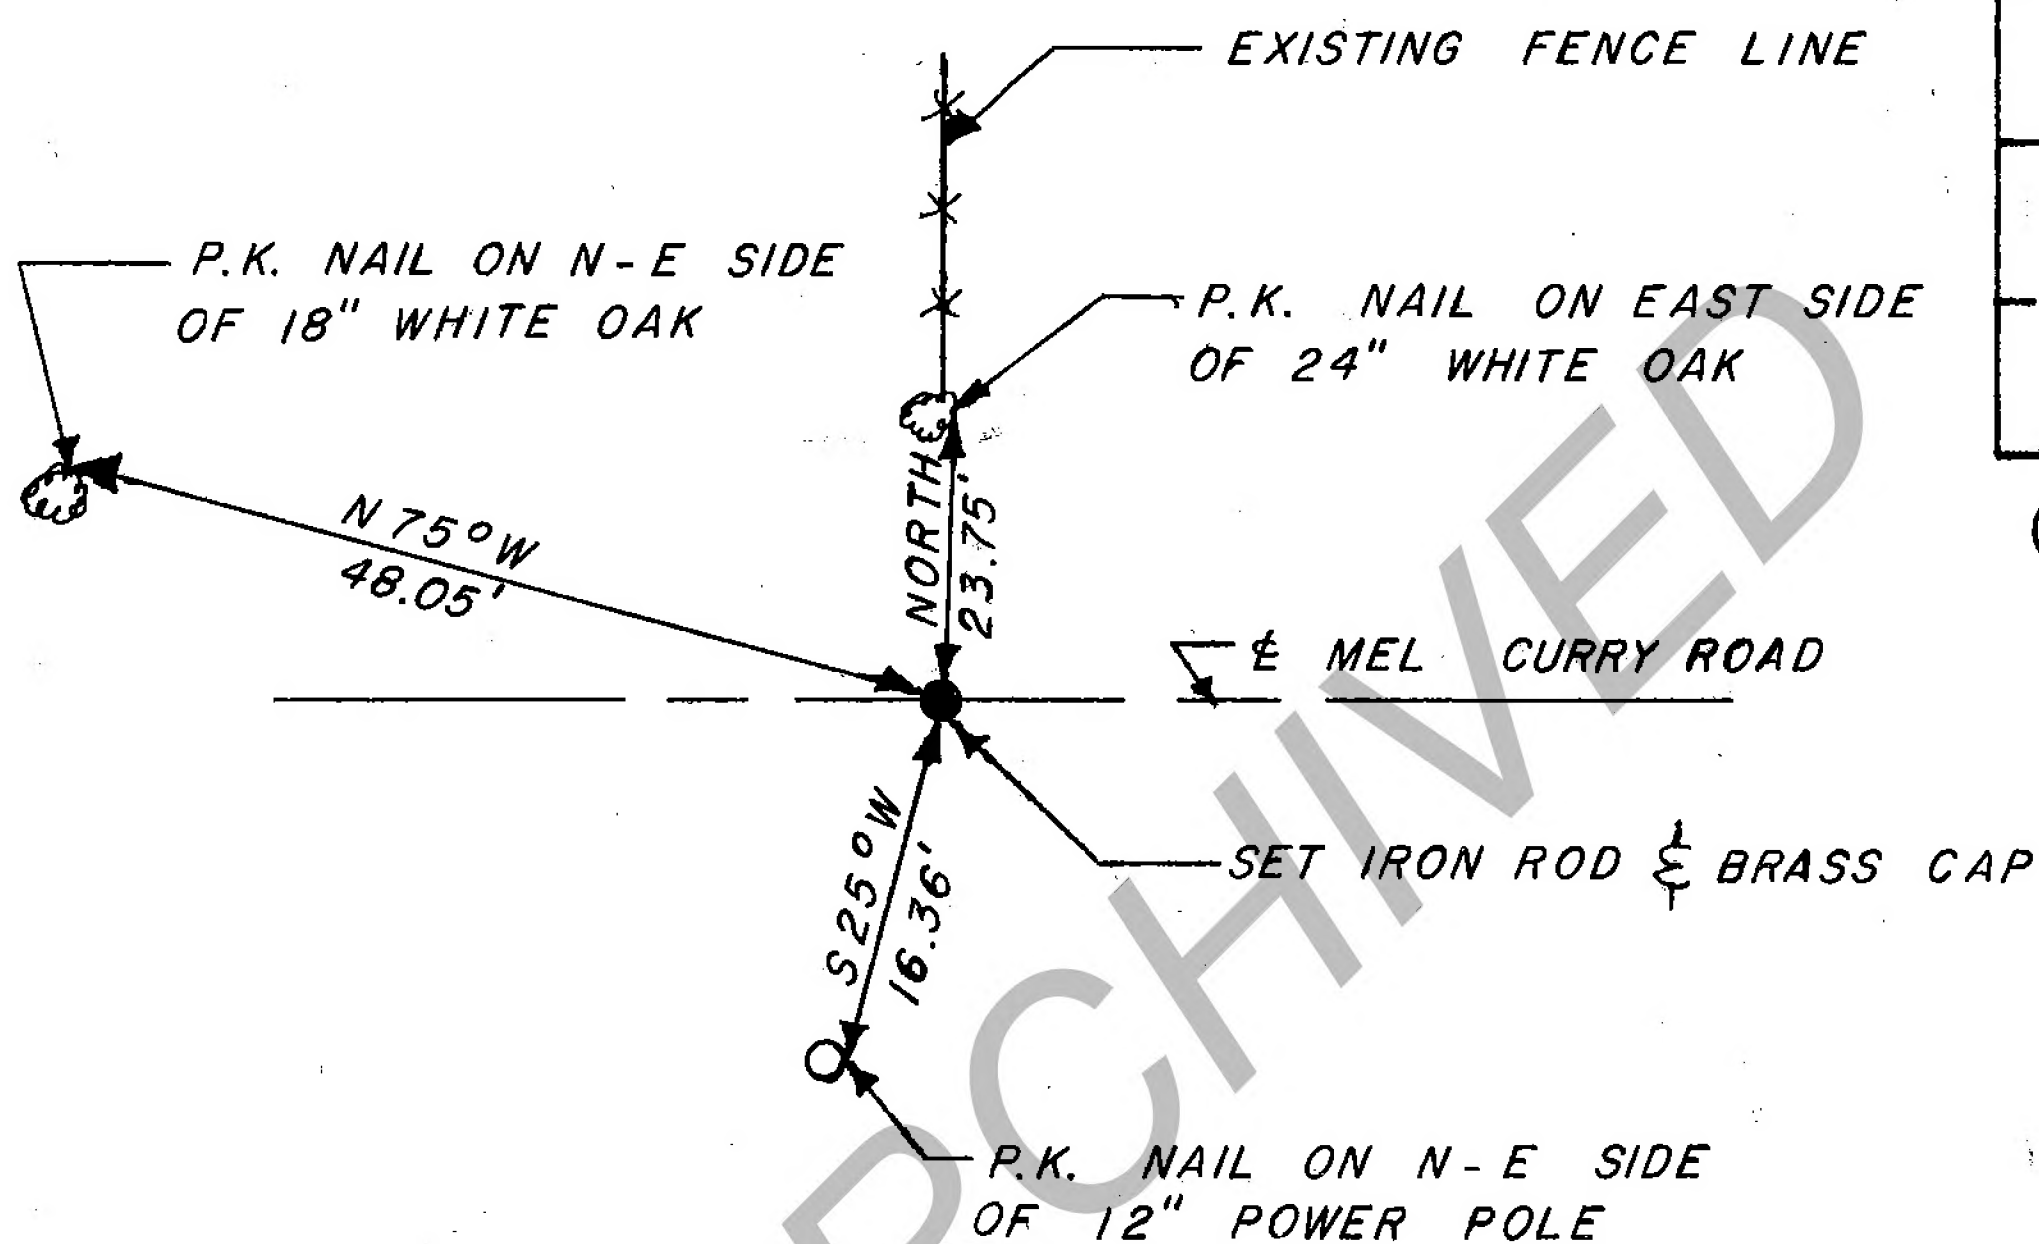

(●) AT CORNER



NOT TO SCALE

STATE OF INDIANA
COUNTY OF MONROE

I, EDMUND O. FARKAS HEREBY CERTIFY THAT THIS
DOCUMENT WAS PREPARED UNDER MY DIRECTION IN ACCORDANCE
WITH THE PROVISIONS OF SECTION 17-3-64-4 - 17-3-64-8 OF
THE INDIANA CODE, BEING ACTS OF 1965, CHAPTER 319; AND
THE ABOVE DATA IS GIVEN UNDER MY HAND AND SEAL
THIS 12 TH. DAY OF APRIL, 1983 A.D.

SPACE
RESERVED
FOR
RECORDING
OFFICER.

INDIANA REGISTERED LAND SURVEYOR NO. _____

OR _____

UNITED STATES GOVERNMENT AGENCY

TITLE _____

TOWNSHIP:
BLOOMINGTON

CORNER I.D.

M - 5